Dublin Anchorage Bathymetry - March 2021

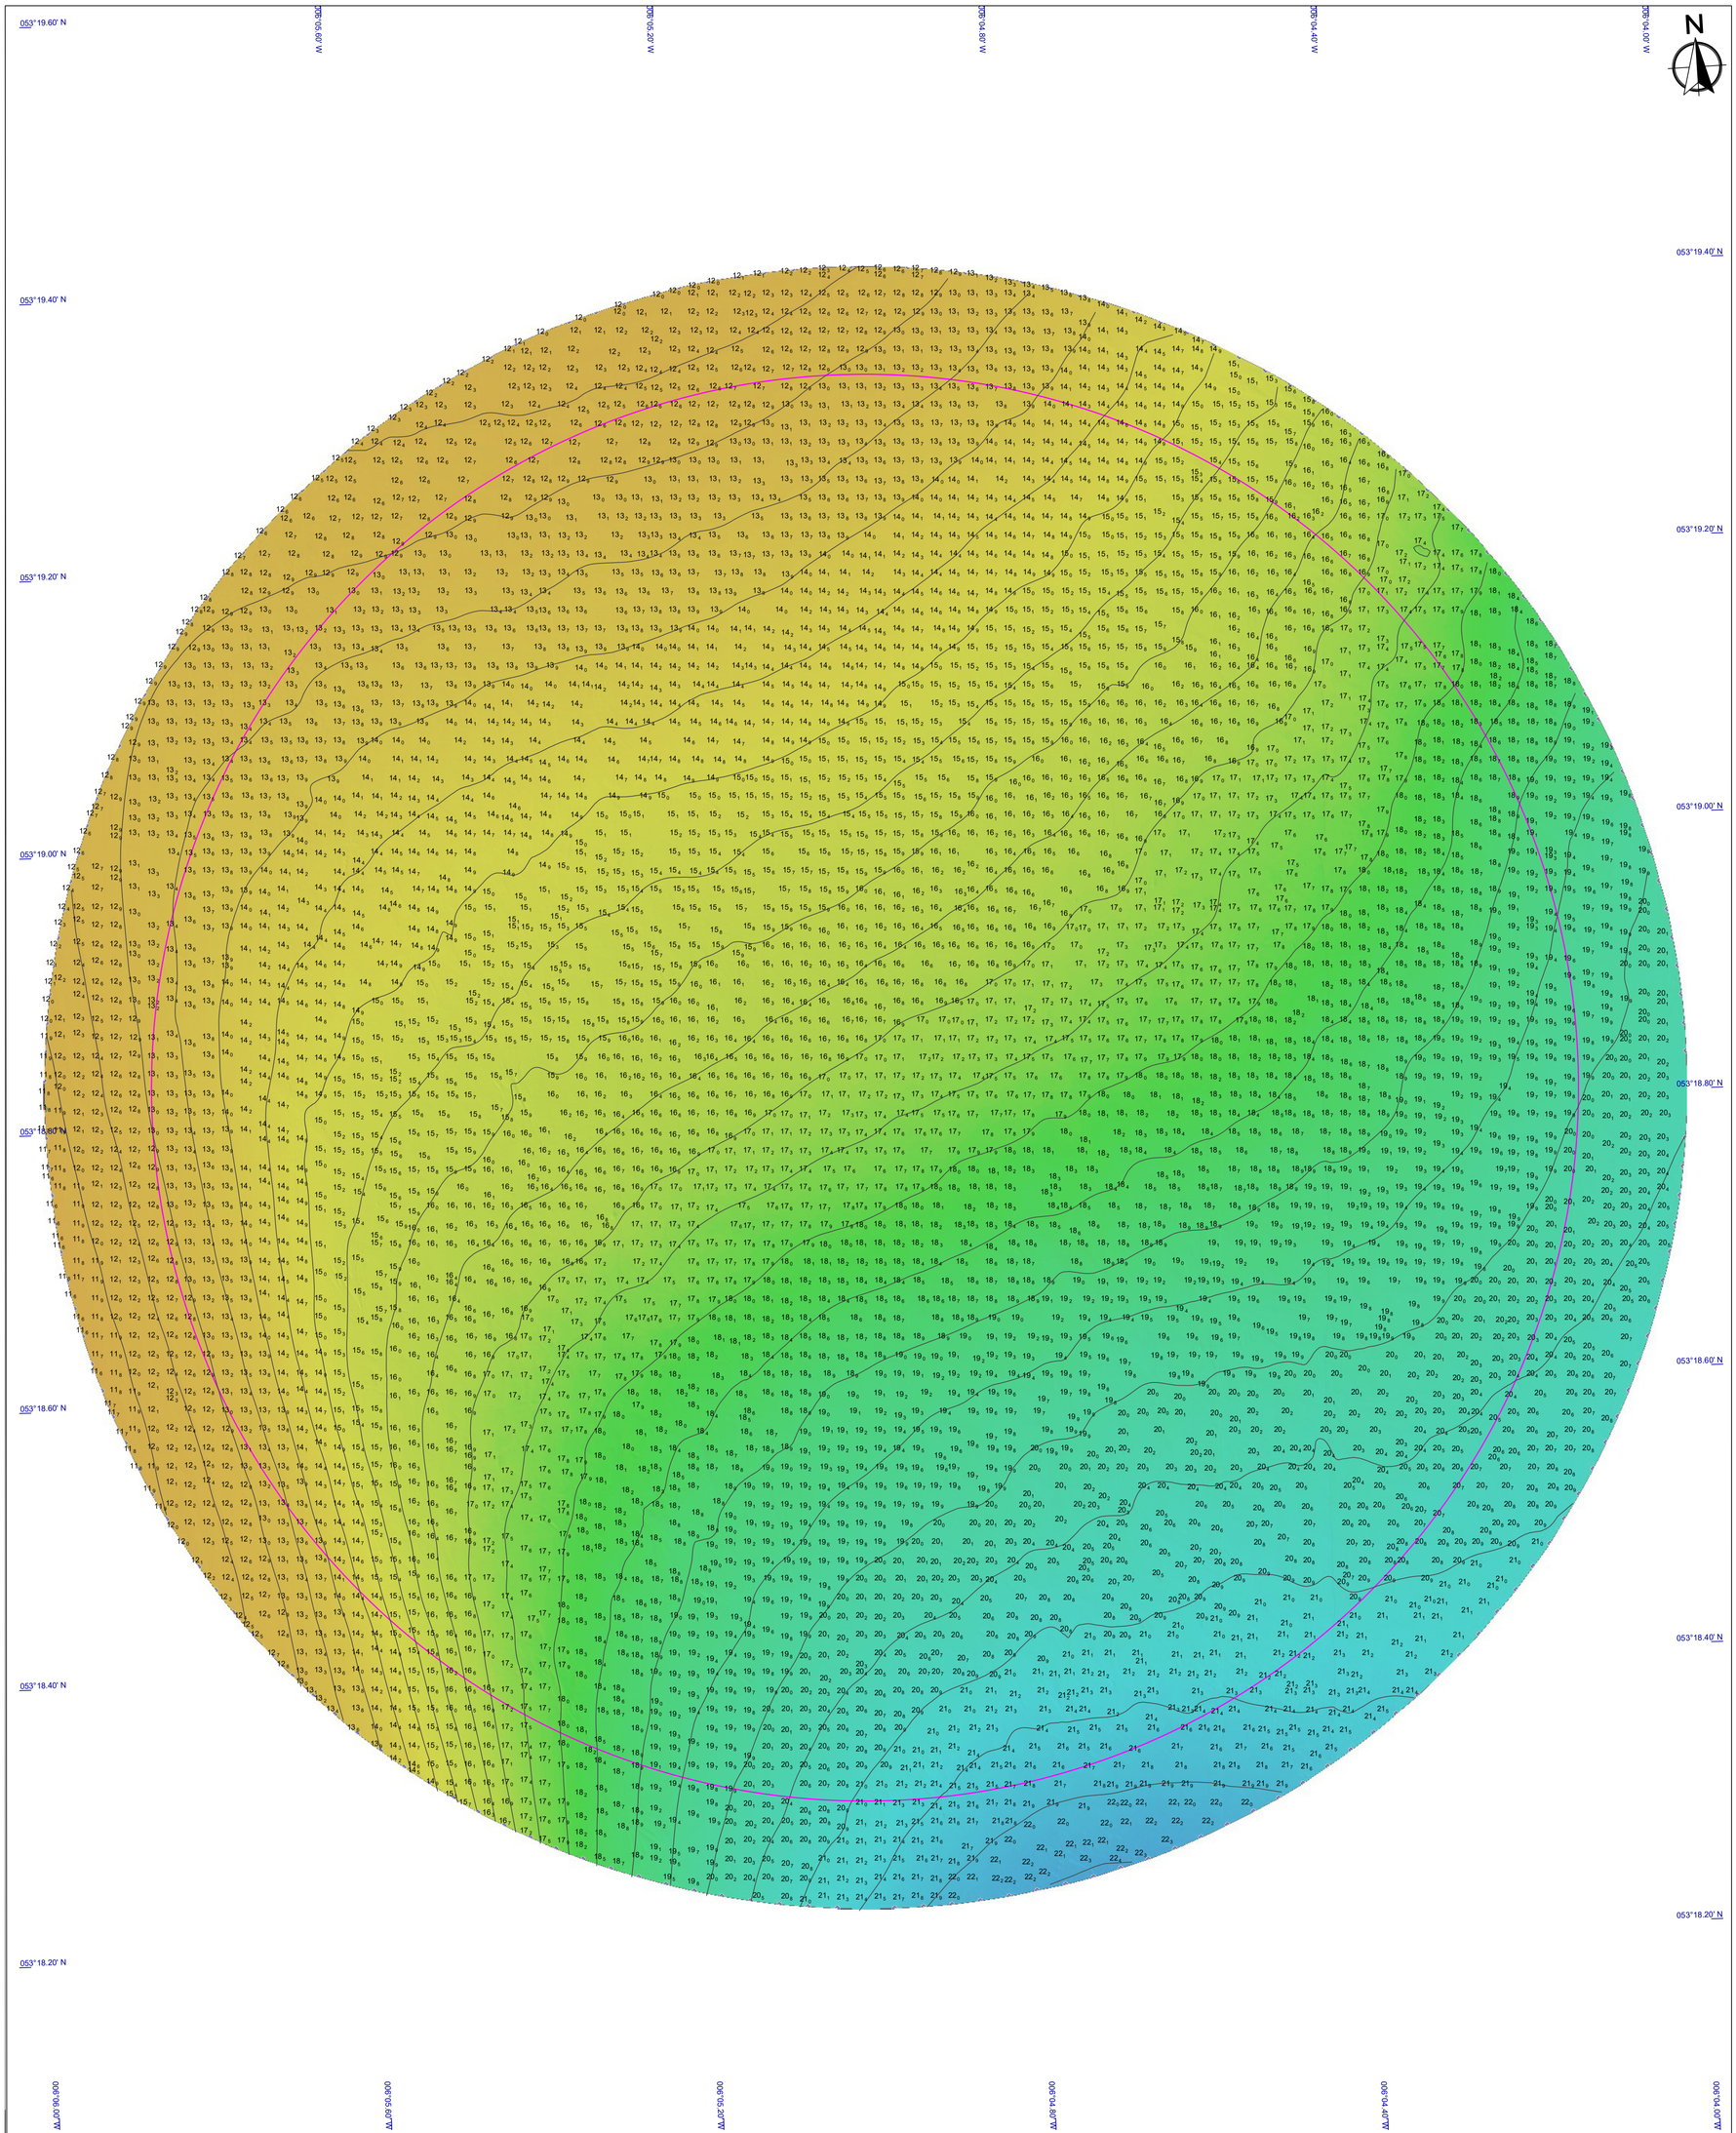

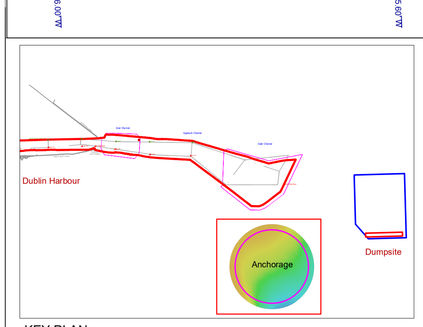

KEY PLAN

GENERAL NOTES

Soundings: Navigation Depths - Shoal bias
Meters below datum

Contours: 0.5 meter imtervals

Vertical Datum: Chart Datum
Projection: Geographic - WGS84

Survey Location: Dublin Port - Anchorage
Survey method: Multibeam echosounder
Survey Date: 04th, 06th and 08th of March 2021

0 40.0 160.0 320.0 m

Legend

Anchorage area

Depths CD

8.8 m
10.5 m
12.3 m
13.9 m
15.6 m
17.3 m
18.9 m
20.7 m
22.4 m
24.1 m

CONTRACTOR

HYDROMASTER LTD
7 Howley court, Dublin Road
Oranmore, Co. Galway.
Ireland
T +353 860891047
E info@hydromaster.ie

Date:	Rev:	Description:	Drawn By:
22/03/2021	0	Issue	MT

CLIENT

COMHLACHT CHALAFORT ÁTHA CLIATH
DUBLIN PORT COMPANY

Client: Dublin Port Company
Project: Anchorage clearance survey
Drawing Title: Anchorage Bathy - March 2021 Scale: 1:4000 A1
Drawing Status: Issue
Job No: DPA_2103_01 Dwg No: 001 Rev: 0
Date: 22/03/2021 Drawn By: MT Checked By: BS